KWUN TONG TOWN CENTER DEVELOPMENT - Main Site

BLOCK PLAN scale 1:1200

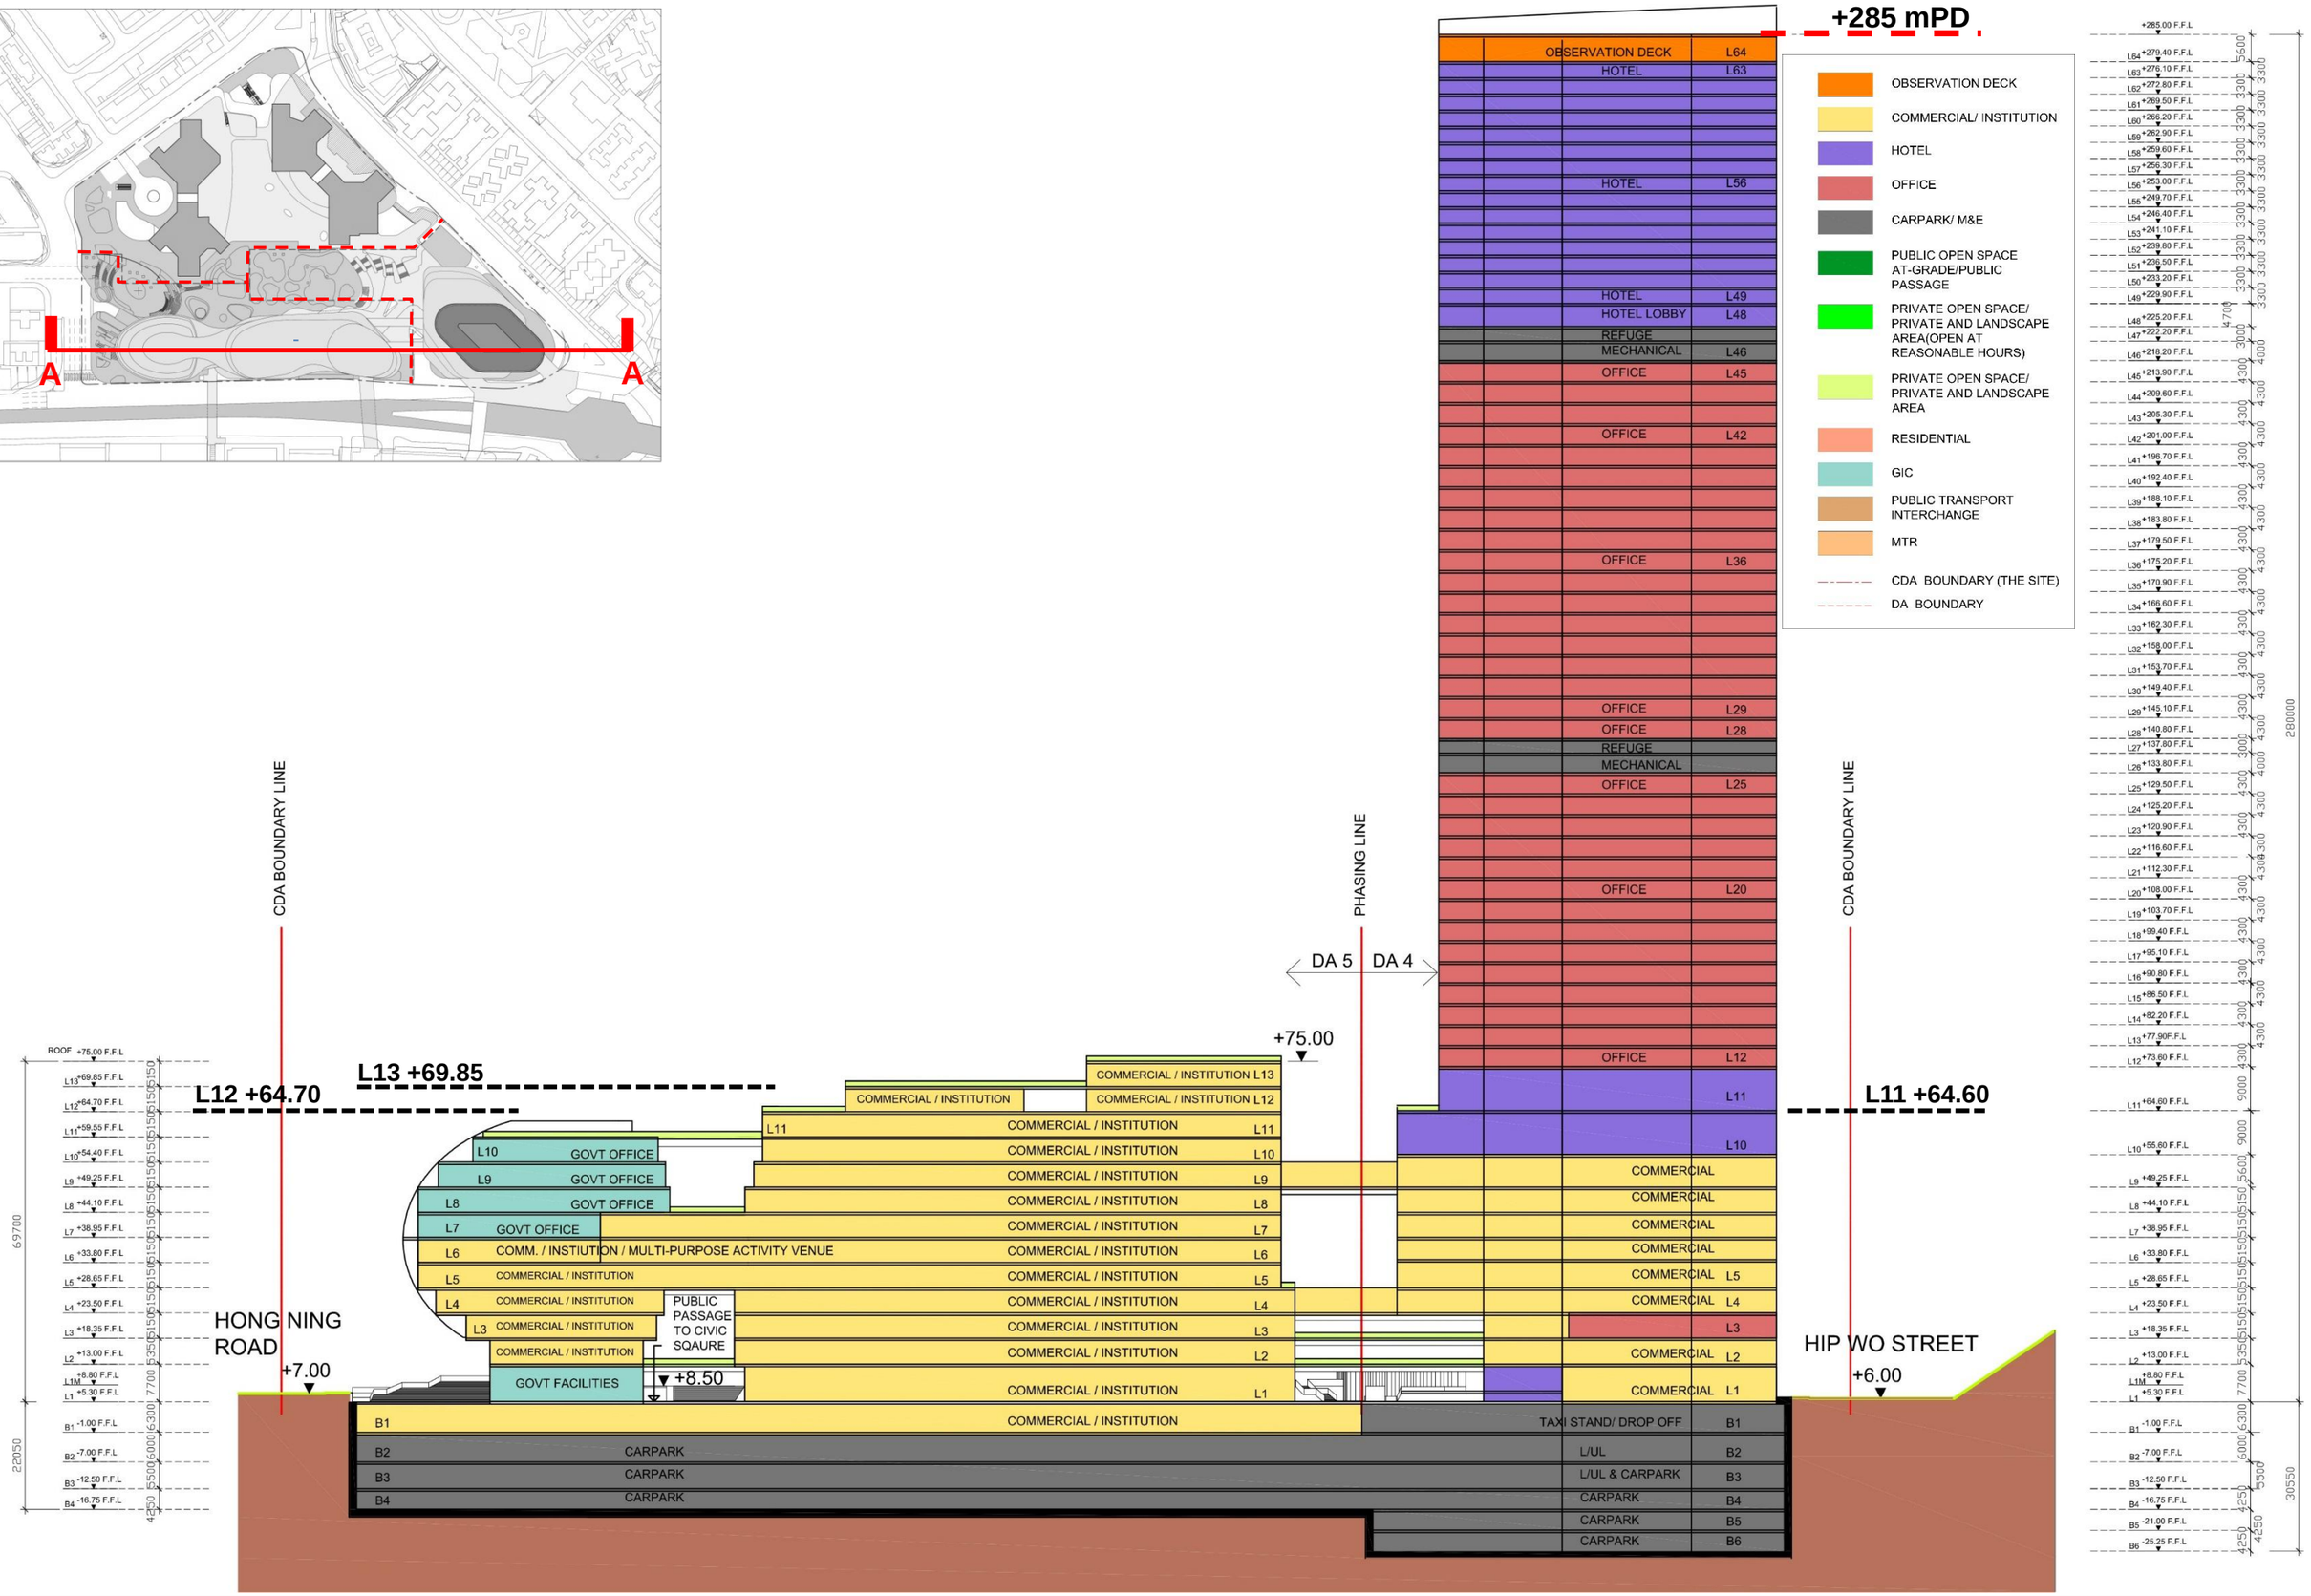

KWUN TONG TOWN CENTER DEVELOPMENT - Main Site

SECTION A-A scale 1:1200